Blue Oyster Gallery
2005 Floorplan

basement, Moray Chambers
Moray Place
Dunedin

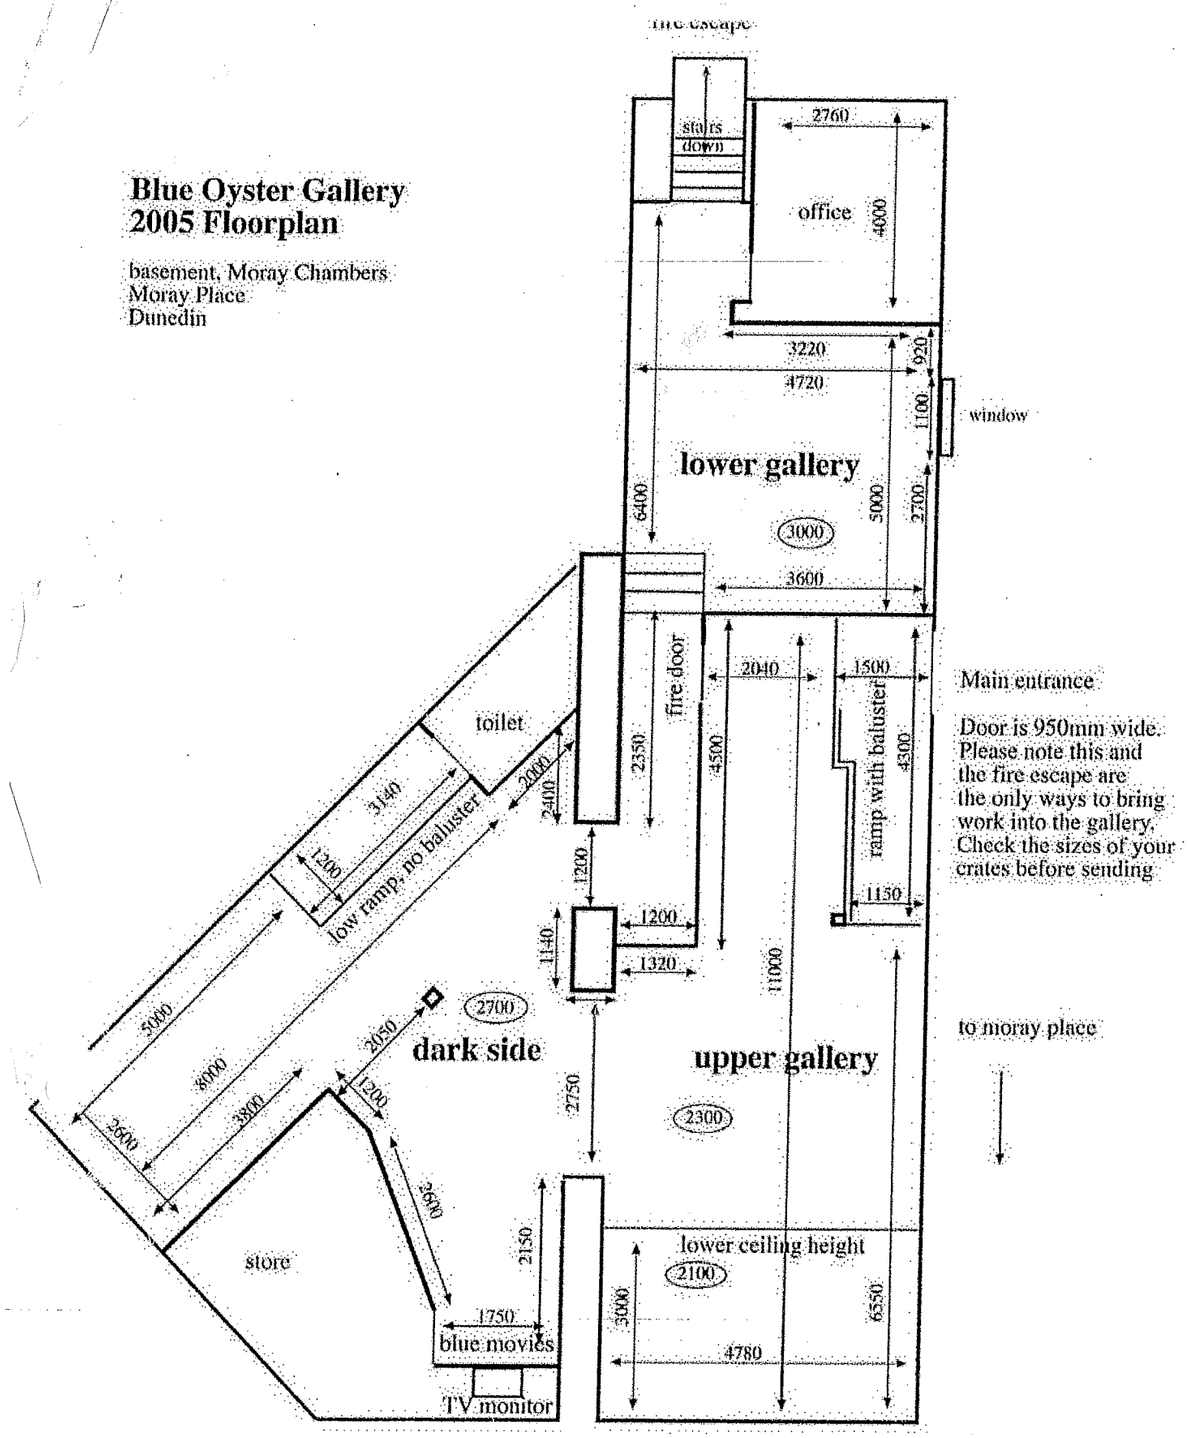

Door is 950mm wide. Please note this and the fire escape are the only ways to bring work into the gallery. Check the sizes of your crates before sending

to moray place

145 m² Approx.

The Fire Design/Report shall take precedence over Architectural plans.

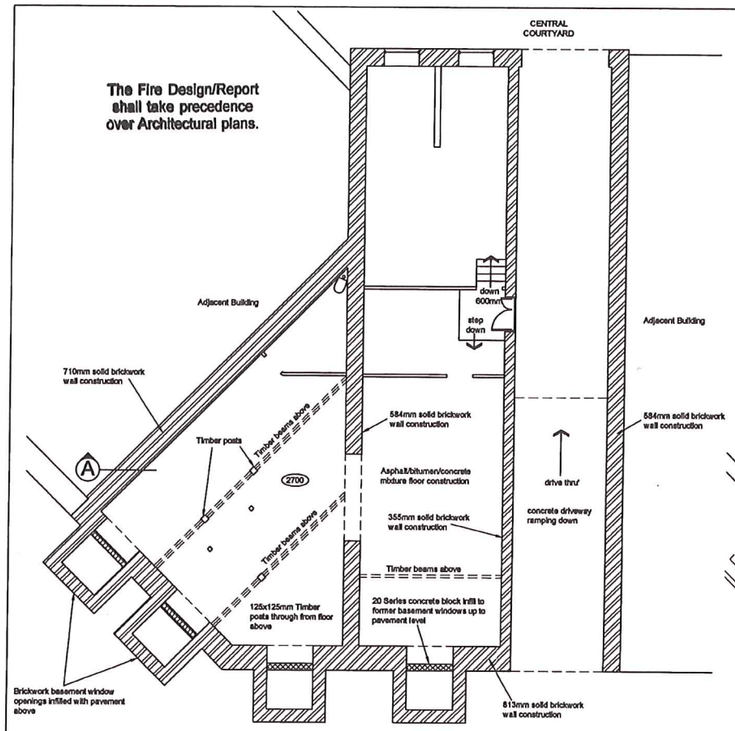

BASEMENT FLOOR PLAN

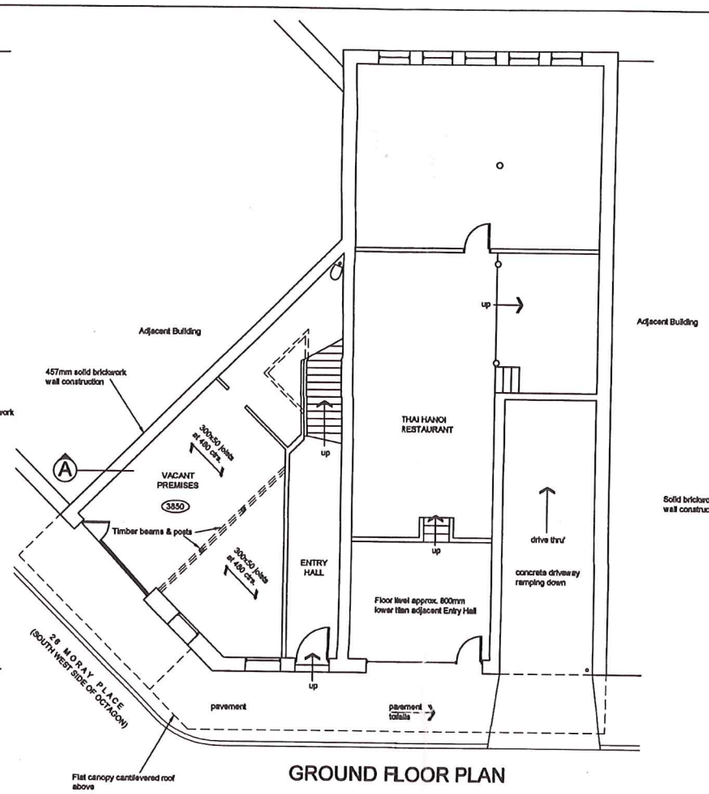

GROUND FLOOR PLAN

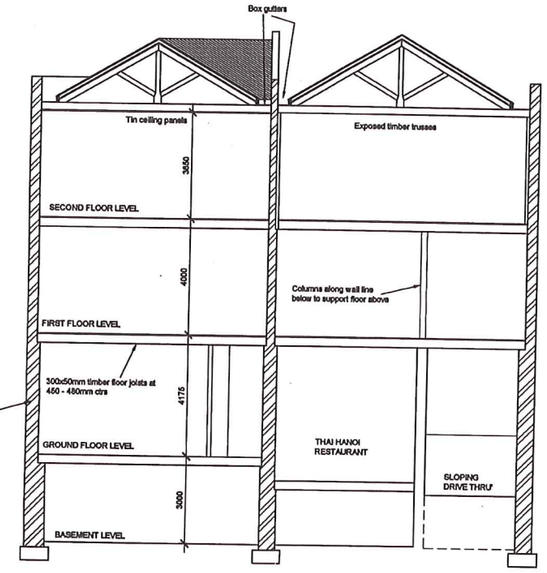

CROSS SECTION A

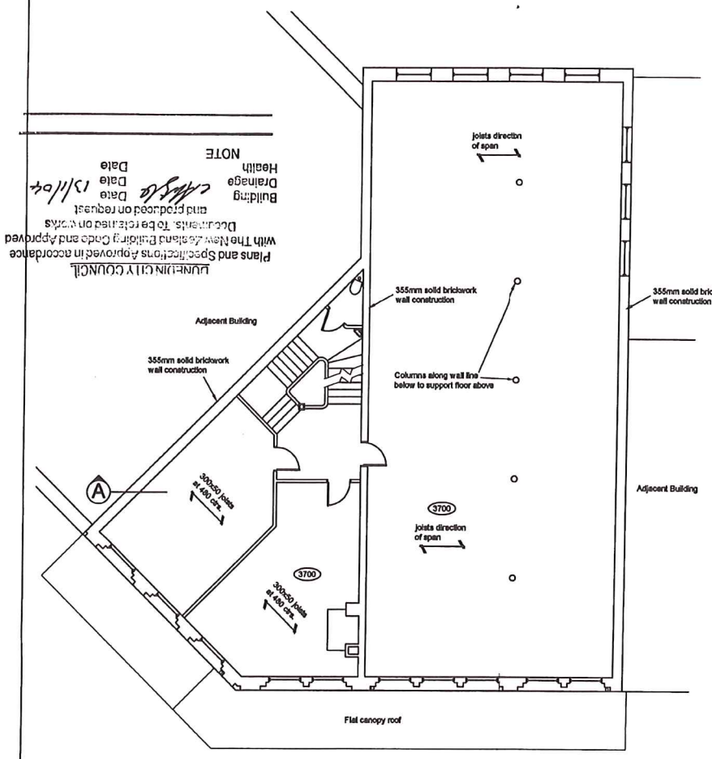

FIRST FLOOR PLAN

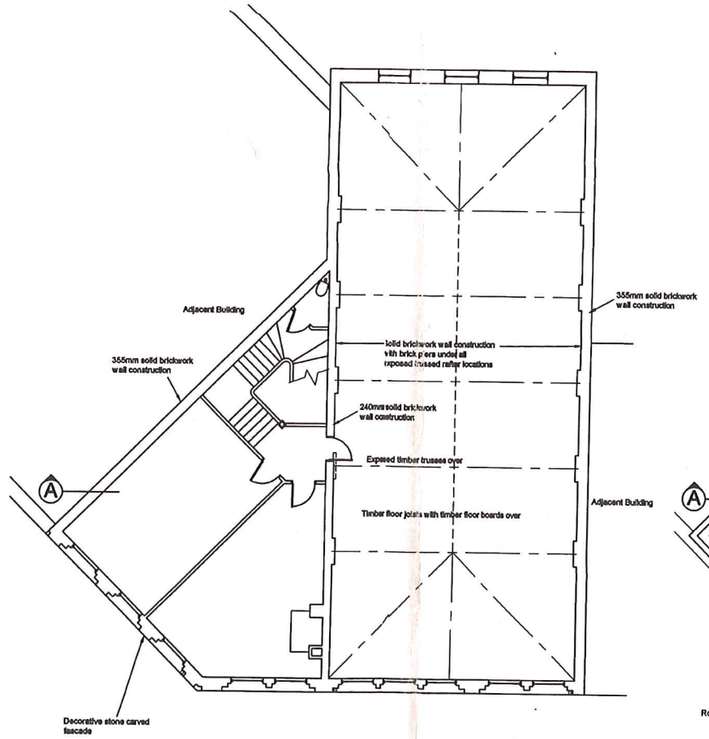

SECOND FLOOR PLAN

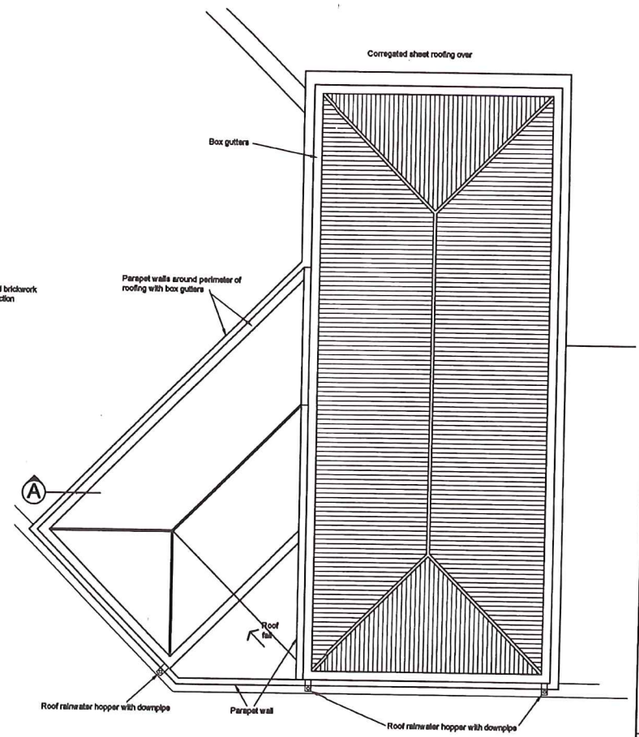

ROOF FLOOR PLAN

33711

This is not a LIM
Records on surrounding properties have not been checked

FOR CONSENT

Engineer :
STEVENSON CONSULTING
Civil and Structural Engineers
PO Box 5004, Dunedin. Phone 03 477 4830. Fax 03 477 4232. Email engineers@structures.co.nz

All dimensions to be checked on site
Do not scale off these drawings
Any discrepancies between drawings to be notified to the consultants

No.	Revision	Date
A	FOR CONSENT	05.12.03

STRUCTURAL Drawing

Contract Title :

26 Moray Place
Dunedin.

Apartment Development

Designed :	PLS
Checked :	
Drawn :	Michelle A Gaffaney
Date :	31-OCT-2003
Scale :	1/100 AT A1/ 1/200 AT A3
CAD file :	

Sheet Title :

EXISTING FLOOR PLANS & SECTION

Contract No :	Sheet :
03170	S1

Date Issued : - 05. DEC. 03

DataWorks Document Number: 448126