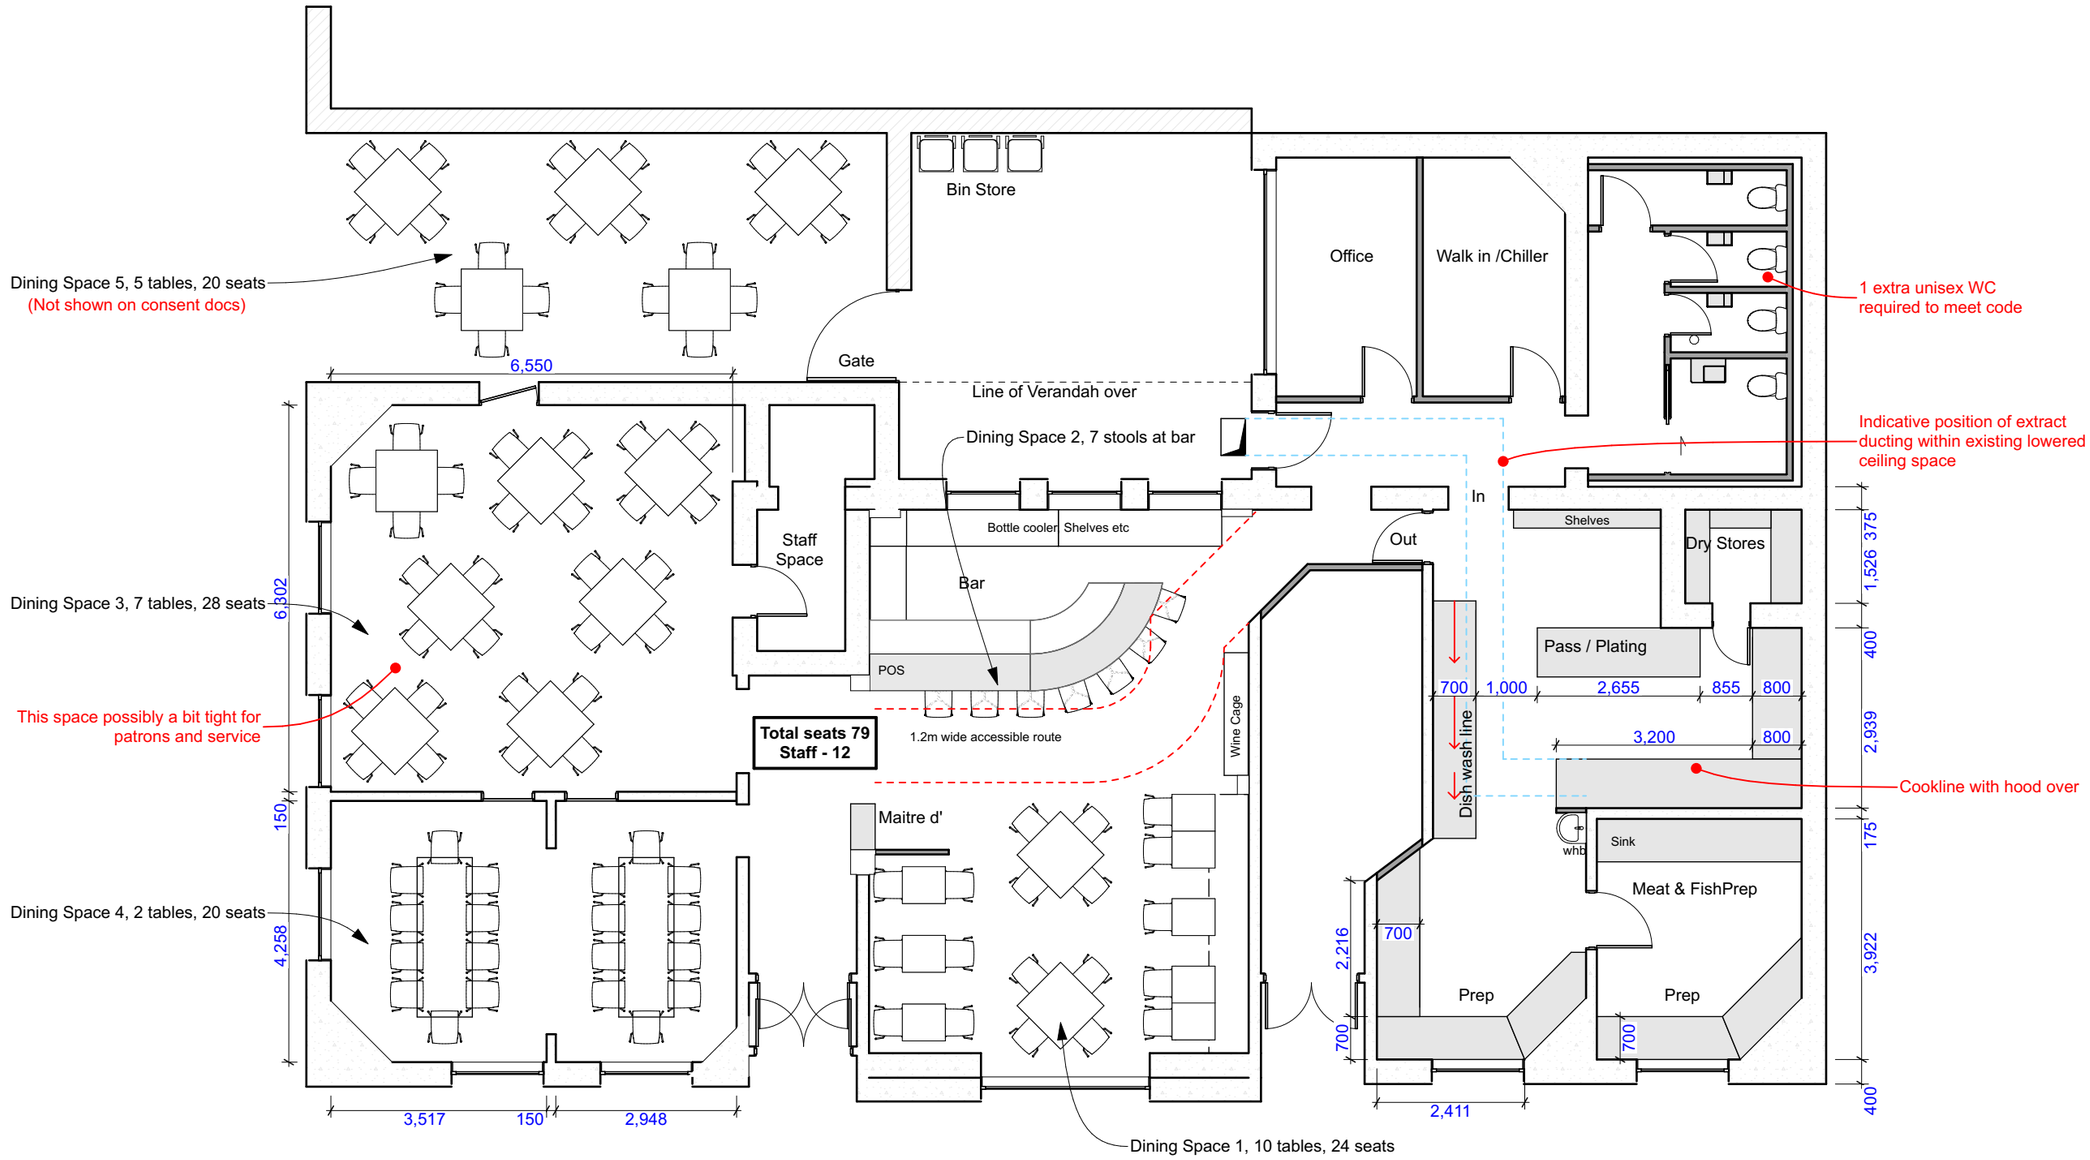

1 Ground Floor Proposed 1:100

ArchiDesign	PRELIMINARY V2	Job Name: Phoenix House, Restaurant Drawing: Proposed Plan	Job No: 1730 Sheet 02 of 3	Scale: 1:100 Date: 7/02/18	@ A3 Do not scale Contractor to check all dimensions on site. Report any errors to the designer	Phone 03 474 2107 mail@archidesign.co.nz © ArchiDesign 2016